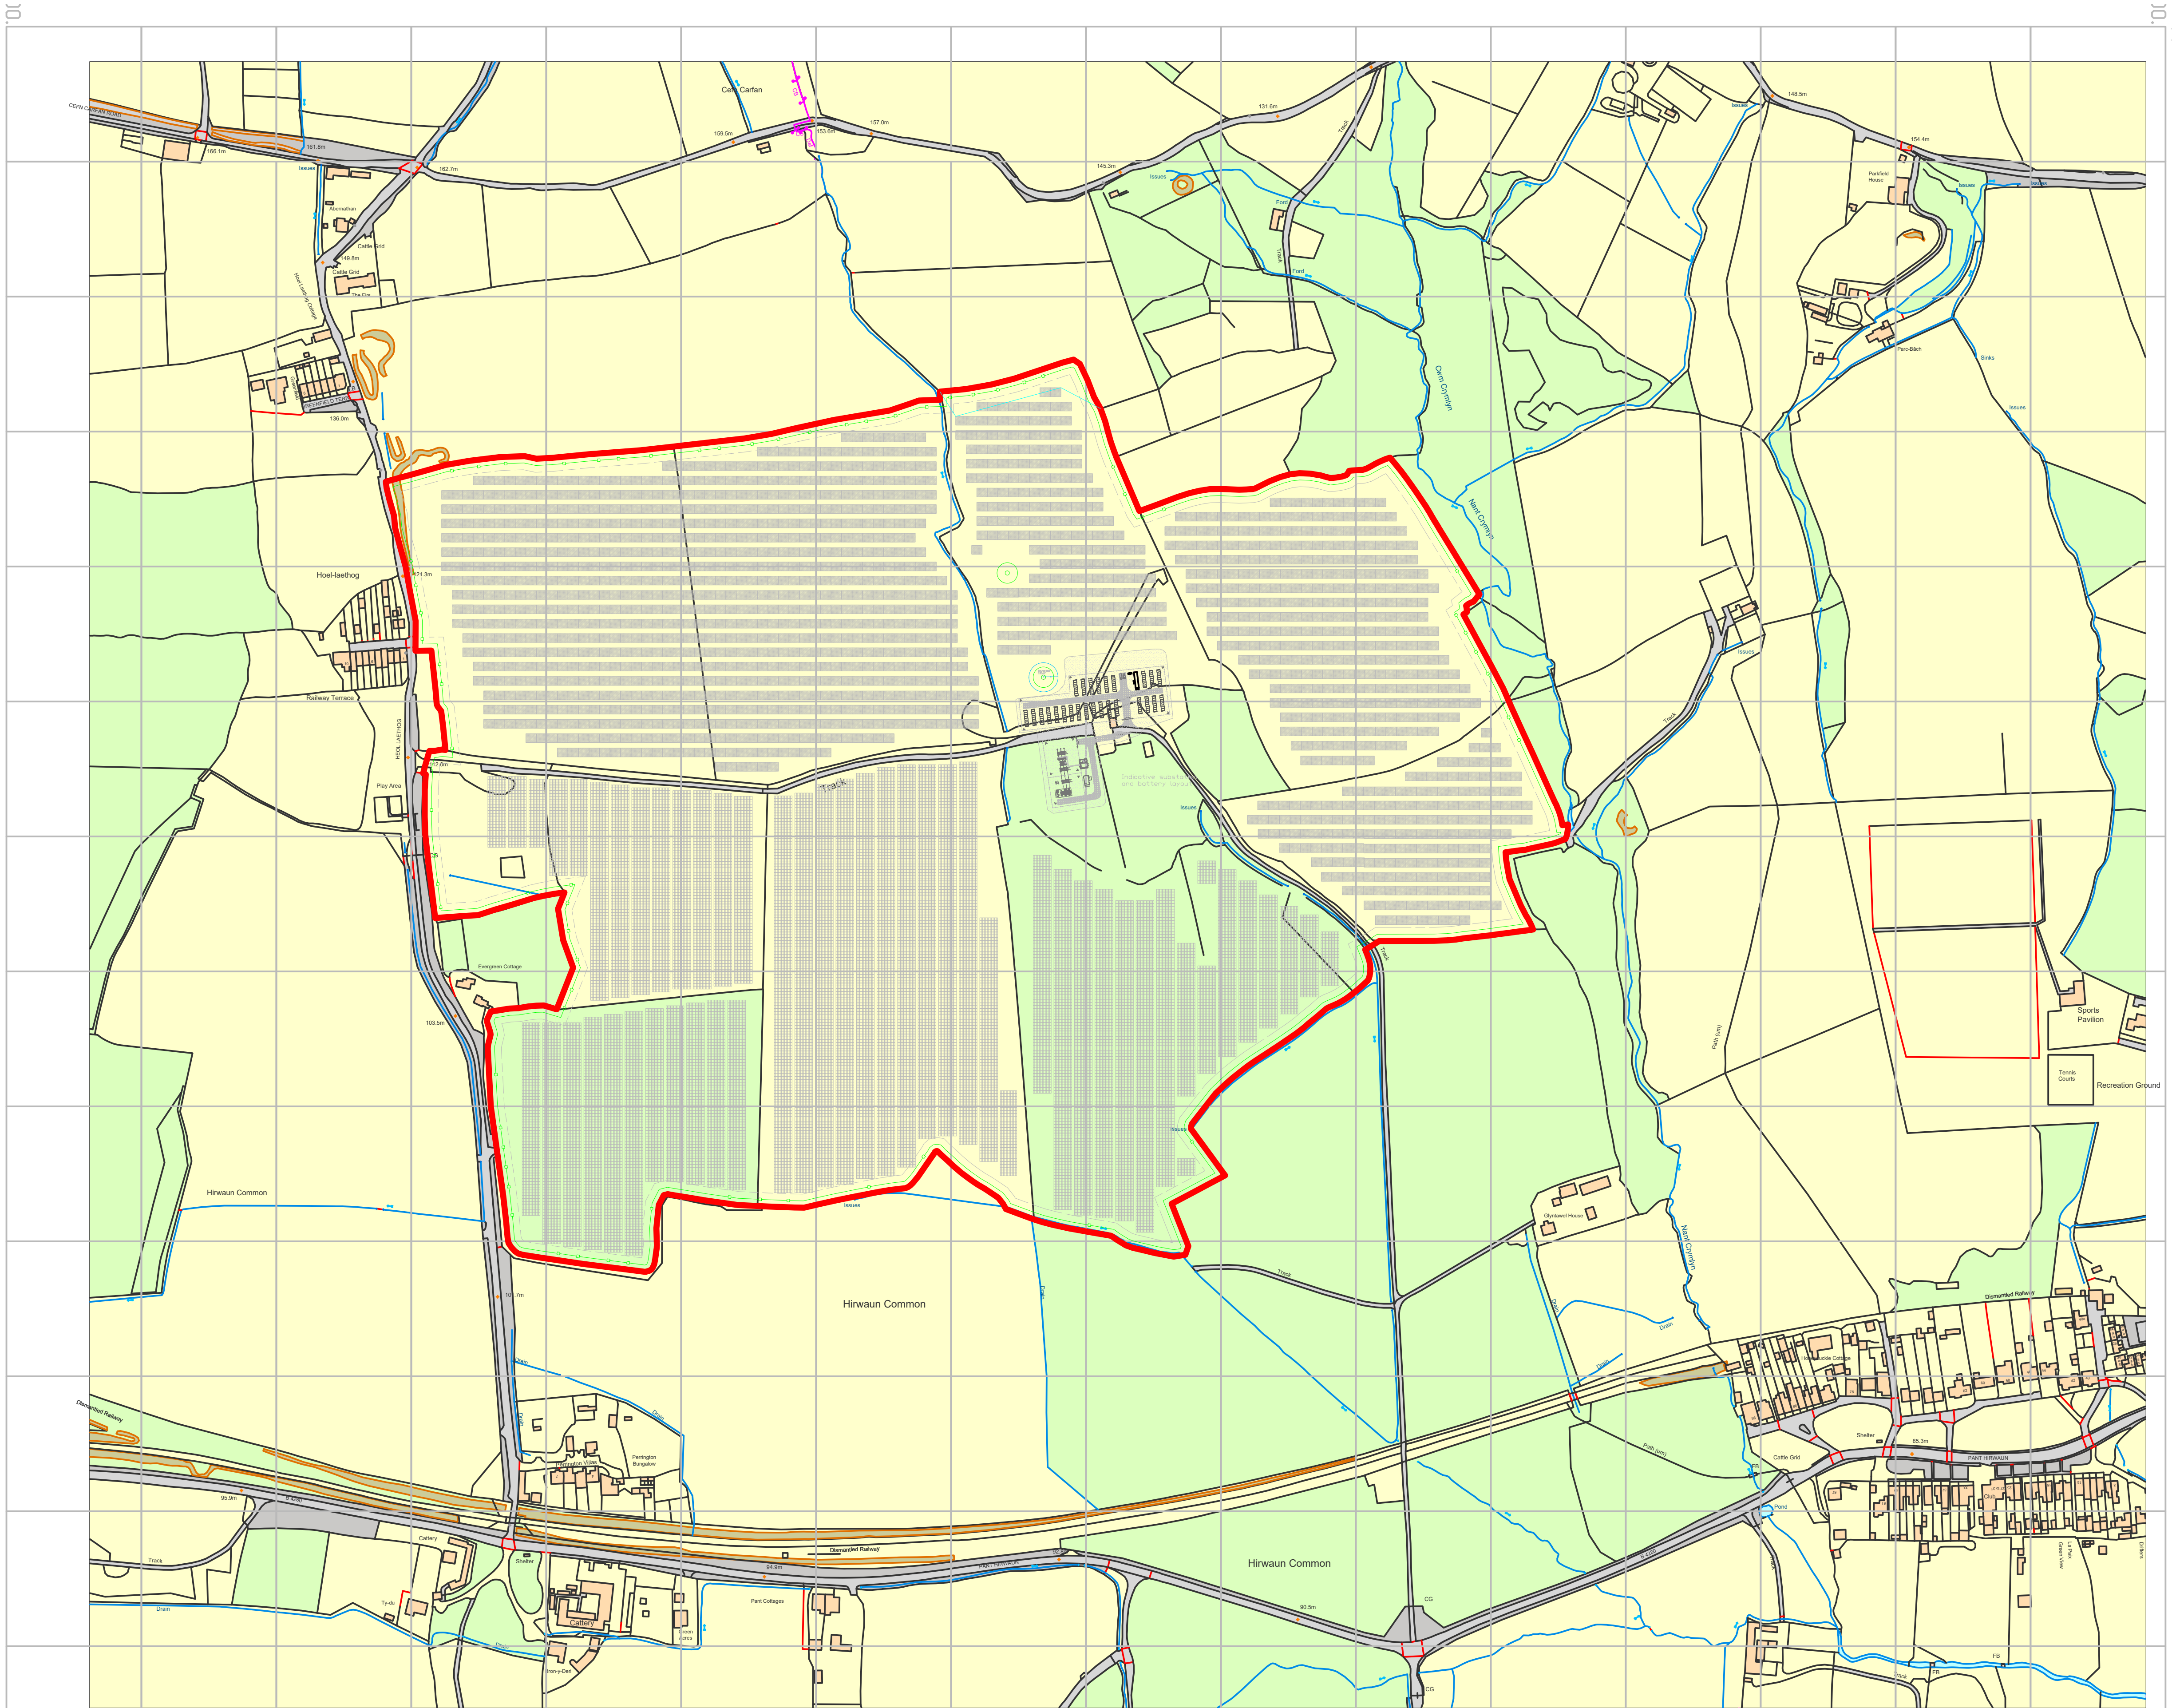

(c) Crown copyright, All rights reserved. 2022. License number 0100031673

© Crown copyright and database rights [2022] Ordnance Survey 0100031673

Ty'n y Waun

Proposed Solar Farm

Site Layout Plan

November 2022
Drwg: TW2-11m
Scale: 1 : 5000 @ A3

Key

South facing solar arrays

East-west solar arrays

CENIN